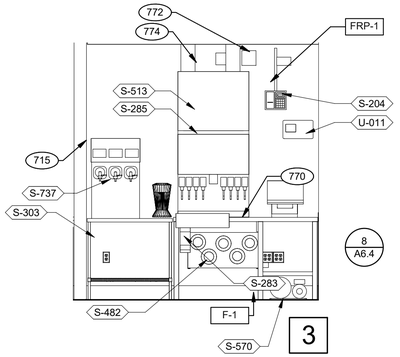

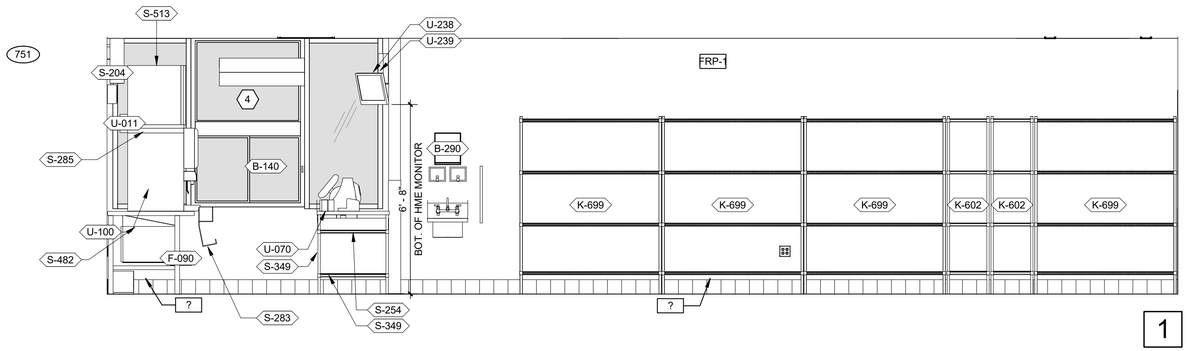

DRIVE-THRU 3/8" = 1'-0"

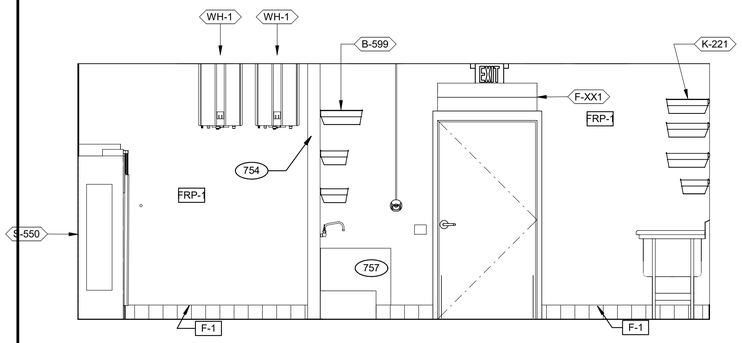

DRIVE-THRU 3/8" = 1'-0"

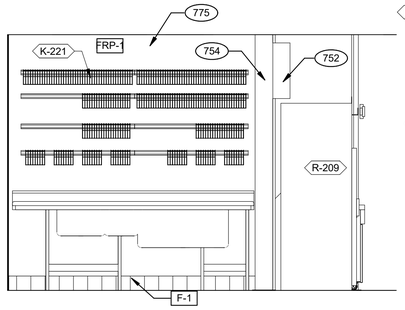

KITCHEN/DRIVE THRU 3/8" = 1'-0"

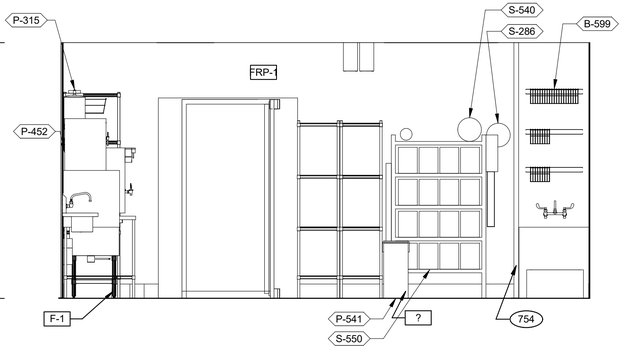

ELEVATION UTILITY 3/8" = 1'-0" **8**

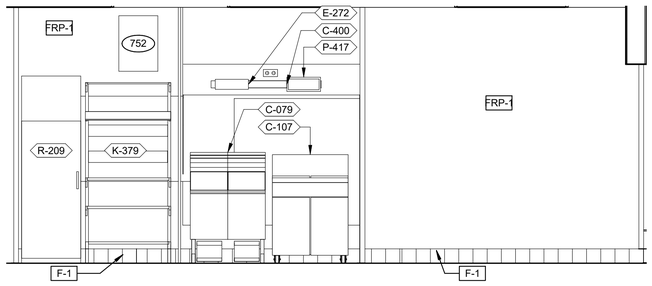

Elevation 1 - c 3/8" = 1'-0" **7**

ELEVATION - UTILITY 3/8" = 1'-0" **6**

ELEV. WARE WASHING 3/8" = 1'-0" **5**

COOK 3/8" = 1'-0" **4**

COOK LINE 3/8" = 1'-0"

KEY NOTES **B**

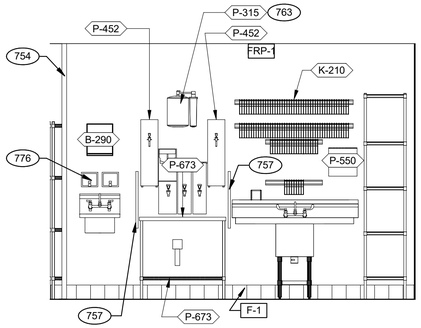

CAUTION: IF THIS SHEET IS NOT 22"x34" IT IS A REDUCED PRINT

C:\Users\woodDocuments\22204 Spears Creek_CWoodMR22V.rvt

PROJECT #22204

NRD national restaurant designers
ARCHITECTS & ENGINEERS
7208 Ace Blvd. 2nd Floor Raleigh NC 27617
phone: 919.544.0087 fax: 919.544.9339
A Division of LMHT Associates

BRYAN L. JONES
REGISTERED ARCHITECT
No. 9852
SOUTH CAROLINA

05.19.22

STATE OF SOUTH CAROLINA
LMHT ASSOCIATES, P.A.
Morrisville, NC
No. C84006
REGISTERED ARCHITECTS

DATE	REMARKS

CONTRACT DATE: 03/31/2022
BUILDING TYPE: END. MED 40
PLAN VERSION: SEPT. 2021
BRAND DESIGNER:
SITE NUMBER: 315669
ENTITY NUMBER: 458169
PA/PM:
DRAWN BY.:
JOB NO.: 22204

ENDEAVOR 2.0
SPEARS CREEK CHURCH RD
(BY LIBERTY RIDGE DRIVE)
SOUTH CAROLINA 29229

TACO BELL

ENDEAVOR 2.0
INTERIOR ELEVATIONS KITCHEN

A8.2

PLOT DATE: 5/18/2022 2:23:36 PM