- FOR BID ONLY - NOT FOR BID ONLY -

EXPOSED PIPING FINISHES:
ANY EXPOSED GAS OR ELECTRICAL CONDUIT SHALL BE FINISHED, PAINTED BLACK TO MATCH ADJACENT MATERIAL.

EXTERIOR FINISH SCHEDULE:
PT-1 MATTE BLACK, TEXTURED
PT-2 SMOOTH WHITE, HIGH GLOSS

LEGEND
(XXXX) FINISH TAG.
(XXXX) EQUIPMENT TAG.

HEATERS & FANS NOTE:
PROVIDE MIN 4'-0" BETWEEN HEATERS AND FANS.

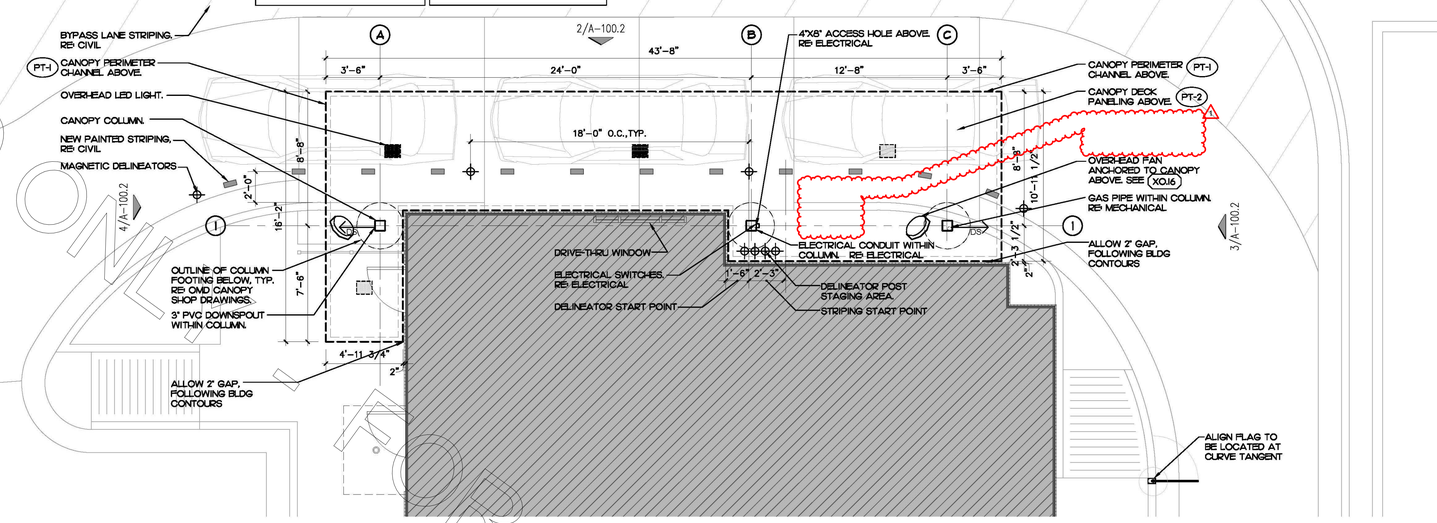

1 TIER 3 OUTSIDE MEAL DELIVERY CANOPY
1/4"= 1'-0"

NORTH

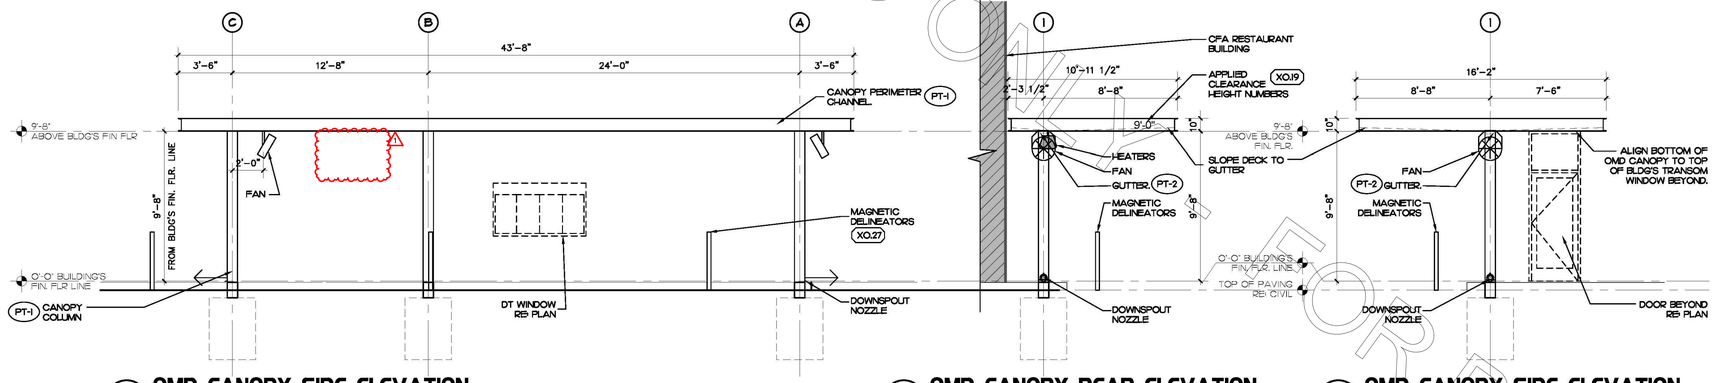

2 OMD CANOPY SIDE ELEVATION
1/4"= 1'-0"

3 OMD CANOPY REAR ELEVATION
1/4"= 1'-0"

4 OMD CANOPY SIDE ELEVATION
1/4"= 1'-0"

EQUIPMENT SCHEDULE

TAG	EQUIPMENT	SUPPLIER	CONTACT	MANUFACTURER	MODEL NUMBER	COMMENTS
XO.3	BOLLARD SLEEVE	GC	-	INTERSTATE PRODUCTS OR APPROVED EQUAL	1736YRS - EAGLE 6"	• 6-7/8" ID, 7-3/8" OD, 56" H, COLOR: SAFETY YELLOW W/ REFLECTIVE RED STRIPE. • HIGH DENSITY POLYETHYLENE (HDPE) CONSTRUCTION WITH UV INHIBITORS, SLIDE-ON & TRIM PER MANUFACTURER'S INSTALLATION INSTRUCTIONS.
XO.9	LED DECK LIGHT	LANE	LARRY TOLBERT (704) 545-7615 LTOLBERT@LANESUPPLY.INC.COM	LSI	LEGACY LED CANOPY LIGHT CRUS SC LED LW 30 UE WHT	• OVER-HEAD LED LIGHT PREMOUNTED TO CANOPY PER MANUFACTURER'S GUIDELINES. • 10-15/16"L X 15-15/16"D X 7-1/8"H, STANDARD SYMMETRIC LIGHT DISTRIBUTION, 300K LIGHT TEMPERATURE, GC RESPONSIBLE FOR ELECTRICAL CONNECTIONS
XO.12	OVER-HEAD GAS HEATER	TOM BARROW COMPANY	SCOTT GEORGE (404) 351-1010 SGEORGE@TOMBARROW.COM	SCHWANK	2312 N/L OUTDOOR	• 30-1/2"L X 13"D X 101"H, BLACK FINISH, STAINLESS STEEL ENCLOSURE, CEILING OR COLUMN-MOUNTED, HORIZONTALLY FACING 90° TO GROUND, SEE CANOPY MANUFACTURER SHOPS. • MUST BE MORE THAN 8' ABOVE GROUND, MUST BE 4' BETWEEN CENTER OF HEATER TO CENTER OF FAN.
XO.13 XO.14	OVER-HEAD HEATING MOUNTING INFO	LANE	LARRY TOLBERT (704) 545-7615 LTOLBERT@LANESUPPLY.INC.COM	LANE	-	• CUSTOM FABRICATED BRACKETS FOR MOUNTIN INFRARED HEATERS TO TIER 2 SUPPORT STRUCTURES. • STEEL TUBE AND PLATE FOR MOUNTING HEATER TO TIER 3 CANOPY. • BRACKET SIZE / EXTENSION LENGTH DEPENDENT ON POSITIONING HEATER ABOVE TM WALKWAY, FINISH TO MATCH CANOPY, INSTALL PER CANOPY MANUFACTURER'S DRAWINGS.
XO.16	MOUNTED FAN	TOM BARROW COMPANY	SCOTT GEORGE (404) 351-1010 SGEORGE@TOMBARROW.COM	TRI CORP	18CAC-UTE	• 18" DIA. FAN, STAINLESS STEEL OR BLACK FINISH, ALUMINUM BLADE, 10' CORD, TOTALLY ENCLOSED, CORROSION AND DENT PROOF HOUSING. • 120V, 1-PHASE, 3-SPEED MOTOR, MOUNT TO WALLS, COLUMNS OR CANOPY CEILING PER MANUFACTURER'S INSTRUCTIONS.
XO.19	CLEARANCE TEXT	LANE	LARRY TOLBERT (704) 545-7615 LTOLBERT@LANESUPPLY.INC.COM	CHANDLER SIGNS	-	• 9'-0" CLEARANCE TEXT, .0125" THK. ALUM/ CAD CUT NUMBERS. PAINT CROSS OVERS TO MATCH CANOPY. • TEXT HEIGHTS VARY BY CANOPY - SEE SHOPS FOR COMPONENT AND DIMENSION INFO, CANOPY VENDOR TO INSTALL ON ORDER POINT CANOPIES PER DRAWINGS.
XO.20	RECEPTACLE OUTLET	GEXPRO	NEW STORE / REINVESTMENT BRIAN REECE (770) 840-4162 BRIANREECE@GEXPRO.COM	COOPER / ARROW-HART OR APPROVED EQUAL	VGF20	• DUPLEX GFCI RECEPTACLE OUTLET, RATED 120 VOLT, 20 AMP. • 4.19" X 1.30" X 1.20", MATERIAL: NON PLASTIC, COLOR: BLACK (PREFERRED) OR GRAY (ALTERNATE)
XO.21	RECEPTACLE COVER PLATE			HUBBEL / P&E ITEMS OR APPROVED EQUAL	WP26E	• 6.12" X 3.37" X 3.5", MATERIAL: HEAVY DUTY DIE-CAST ALUMINUM, SINGLE GANG BOX • COLOR: GRAY (TO BE FIELD PAINTED BLACK TEXTURED RUSTOLEUM#7220830), INSTALL AT EXTENSION RING FOR PHOTOCELL AND ON ANY RECEPTACLE EXPOSED TO THE ELEMENTS.
XO.26	SWITCH			HUBBEL / RACO OR APPROVED EQUAL	AH221	• SINGLE-POLE SWITCH INSTALLED AT CANOPY SWITCH BOX TO CONTROL LIGHTS, FANS, AND INFRARED HEATERS. • RATED 120 VOLT, 20 AMP, MATERIAL: NYLON PLASTIC, COLOR: BLACK (PREFERRED) OR GRAY (ALTERNATE)
XO.27	DELINEATOR	GORILLA POST	-	GORILLA POST	-	• DELINEATOR WITH SPRING AND 6" DIAMETER MAGNETIC BASE, INSTALLED AT MEAL DELIVERY AREA. • 2-1/3" DIA X 45" TUBE WITH BLACK CAP, MATERIAL: PLASTIC, COLOR: YELLOW OR BLACK.

3/12/2018 10:37:46 AM

Chick-fil-A
5200 Buffington Road
Atlanta, Georgia 30349-2998

INTERPLAN LLC
ARCHITECTURE
ENGINEERING
INTERIOR DESIGN
PROJECT MANAGEMENT

604 COURTLAND STREET
SUITE 100
ORLANDO, FLORIDA 32804
PH 407.645.5008
FX 407.629.9124

SEAL:
THIS DOCUMENT IS "**NOT FOR CONSTRUCTION**" UNLESS THE ARCHITECT OR ENGINEER'S SIGNATURE AND SEAL APPEAR BELOW.

CHICK-FIL-A
Cherokee Place FSR
115 Cherokee Place, Cartersville, GA 30121

FSR# 00534

REVISION SCHEDULE

NO.	DATE	DESCRIPTION
1	01/19/18	COORDINATION REVISIONS

CONSULTANT PROJECT #	2017.0149
PRINTED FOR	Bid
DATE	November 20, 2017
DRAWN BY	AD

Information contained on this drawing and in all digital files produced for above named project may not be reproduced in any manner without express written or verbal consent from authorized project representatives.

Bid

SHEET
ARCHITECTURAL SITE PLAN - OMD

SHEET NUMBER
A-100.2

COPYRIGHT © 2017 INTERPLAN LLC. RESERVES COPYRIGHT & OTHER RIGHTS RESTRICTING THESE DOCUMENTS TO THE ORIGINAL SITE OR PURPOSE FOR WHICH THEY WERE PREPARED. REPRODUCTIONS, CHANGES OR ASSIGNMENTS ARE PROHIBITED.